PRECISION APPROACH TERRAIN CHART

PORT ELIZABETH INTERNATIONAL
RWY 08
PORT ELIZABETH, SOUTH AFRICA

DIMENSIONS AND ELEVATIONS IN METRES

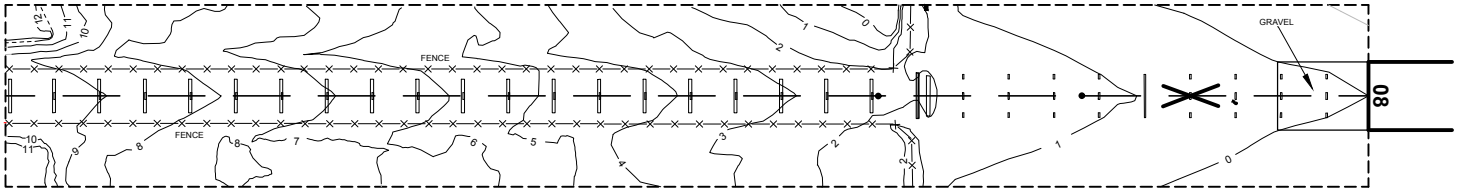

AMENDMENT RECORD		
NUMBER	DATE	ENTERED BY

LEGEND	PLAN	PROFILE
RAILROAD		
CONTOUR		
CENTRELINE PROFILE		
TREES, BUSHES & SHRUBS		
TERRAIN DEVIATION AT LEAST 3m FROM CENTRELINE PROFILE		
APPROACH LIGHTS		
BUILDING OR LARGE STRUCTURE		
FENCE		

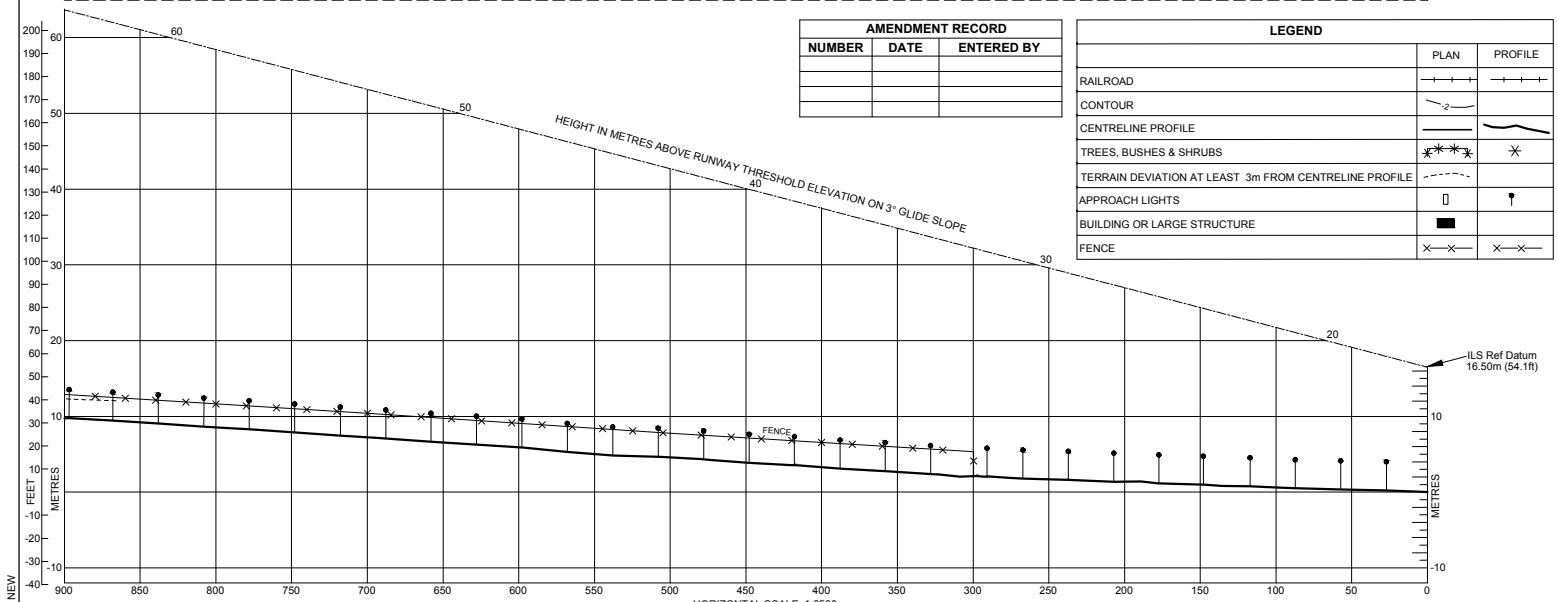

HORIZONTAL SCALE: 1:2500
VERTICAL SCALE: 1:500
ELEVATION OF RUNWAY THRESHOLD 69.81m AMSL
CONTOURS AND HEIGHTS ARE RELATED TO ELEVATION OF RUNWAY THRESHOLD

CHANGE: NEW

EFF: 21 JUN 2018

PRECISION APCH TERRAIN-01
Aerodrome information current dated 2015. Based on 2015 survey data: DTM Surveys